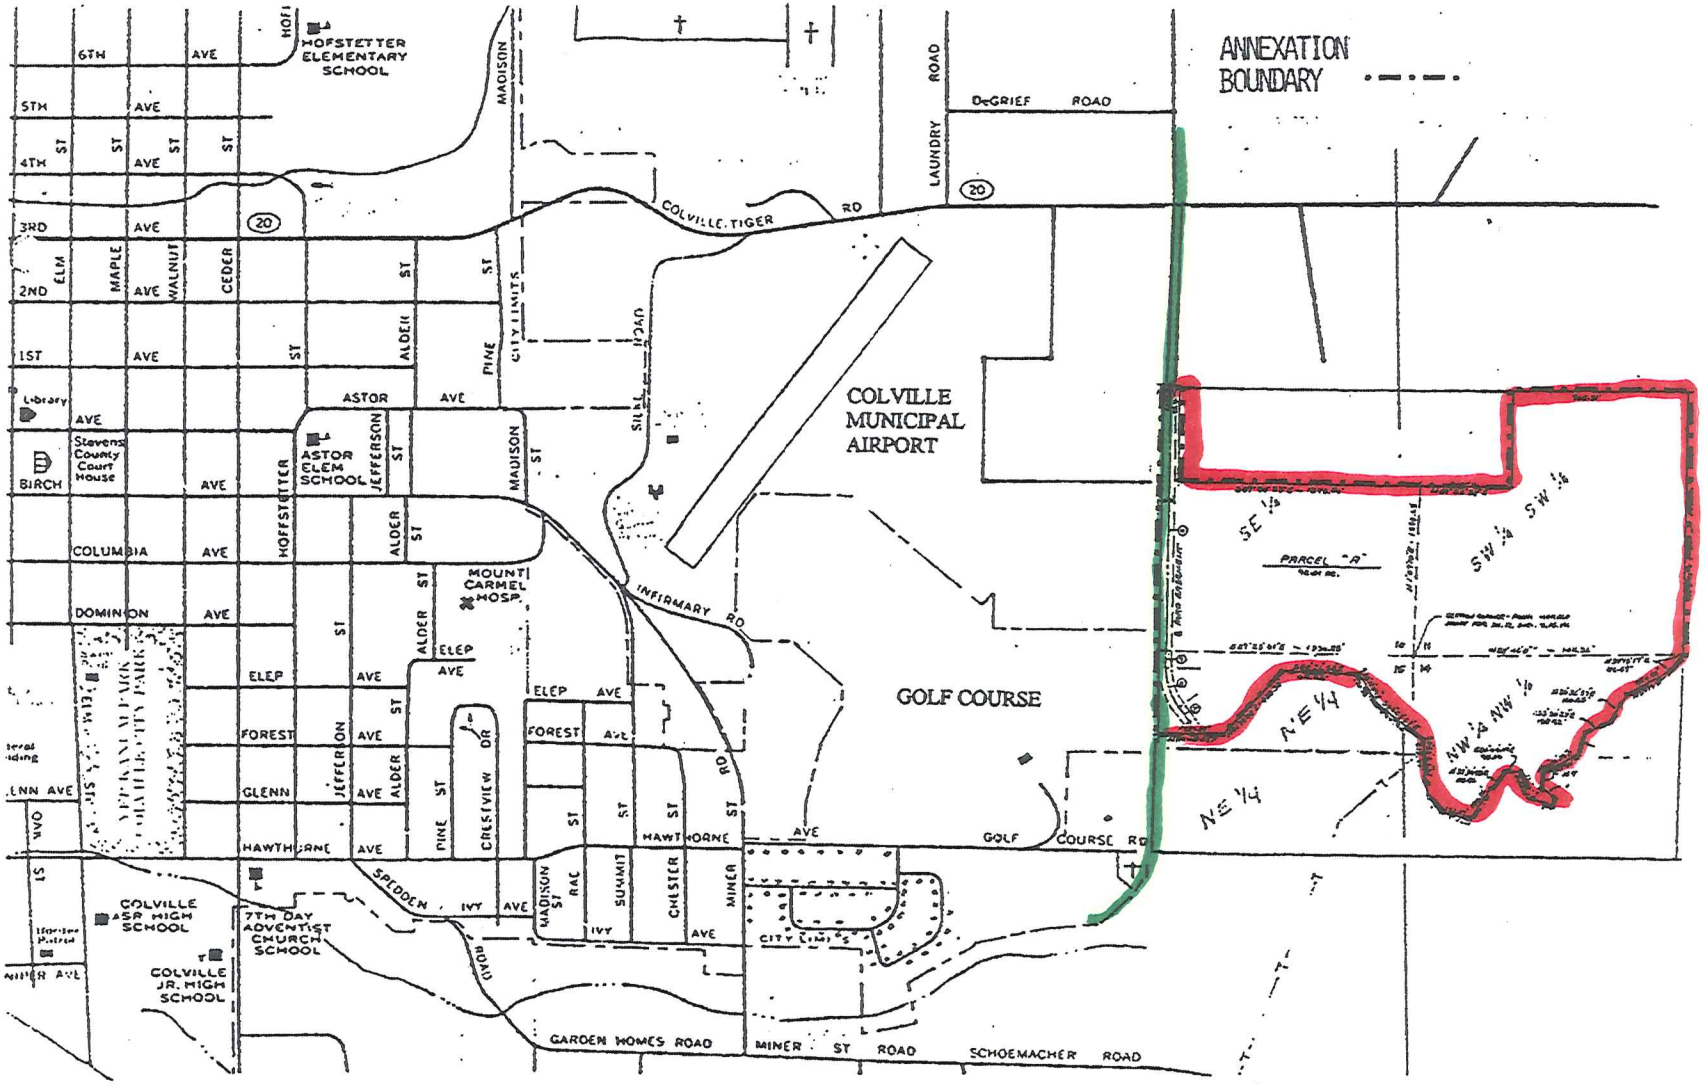PROPOSED
BROWN/GRAY ANNEXATION