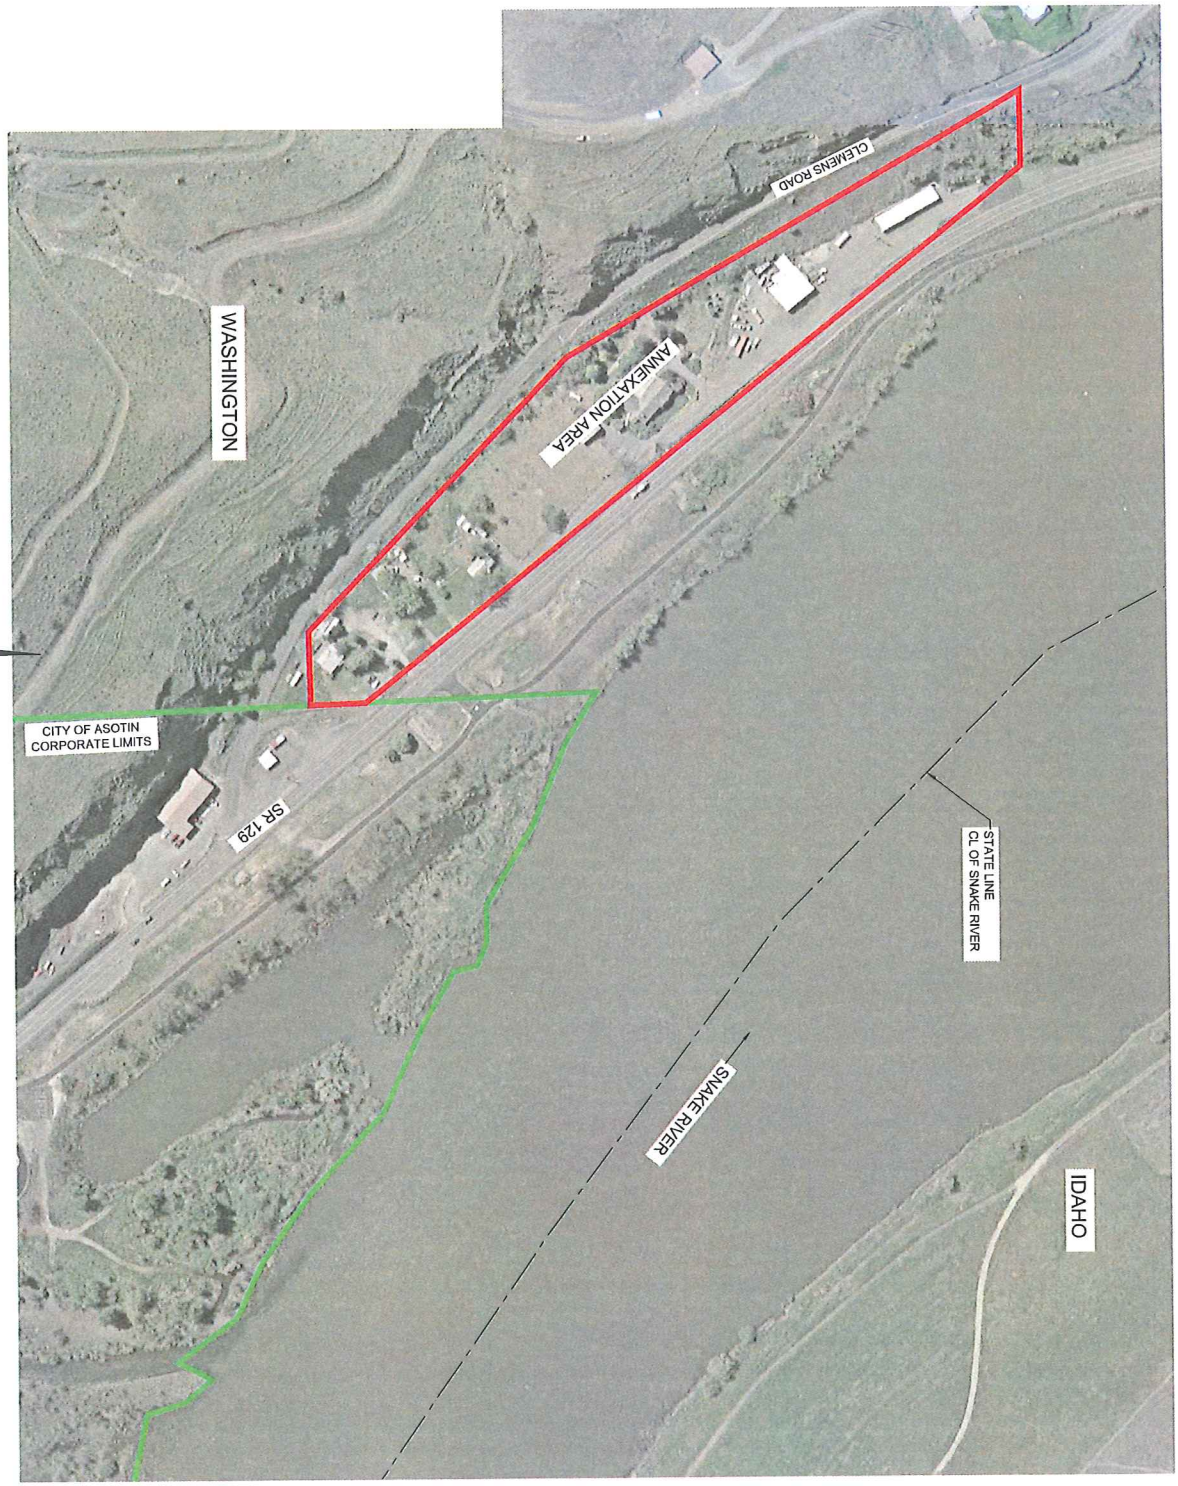

DRAWN BY: JDA	CHECKED BY: HHH
DESIGNED BY: HHH	
DATE: 07-14-10	
LAST REV.: 07-14-10	
PROJECT NO.: 08-1108	
SHEET NO. 1 OF 1	

KELTIC ENGINEERING, INC.

315 Adams Lane ◊ Lewiston, Idaho 83501 ◊ (208) 743-2135 ◊ (208) 743-2136 fax
1621 N Third Street, Ste 500 ◊ Coeur d'Alene, Idaho 83814 ◊ (208) 664-4836 ◊ (208) 664-4893 fax
Development ◊ Planning ◊ Design ◊ Construction Management

ANNEXATION AREA

CITY OF ASOTIN

ASOTIN, WASHINGTON

No.	DATE	BY	DESCRIPTION