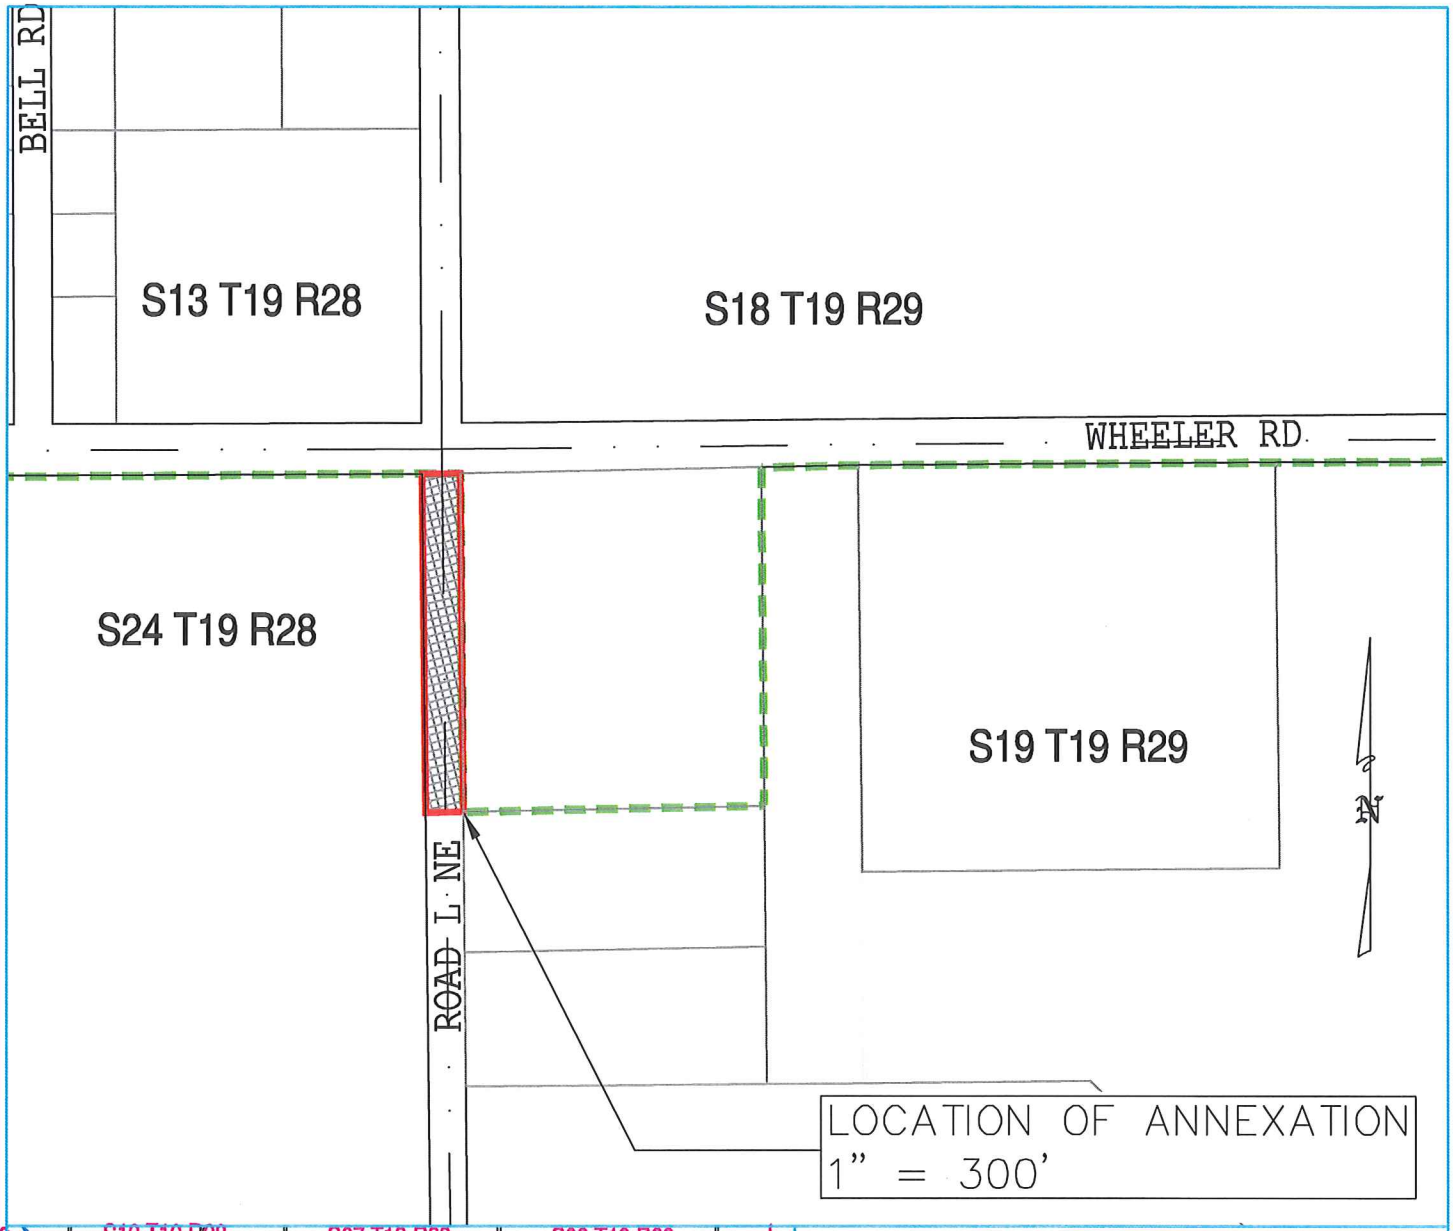

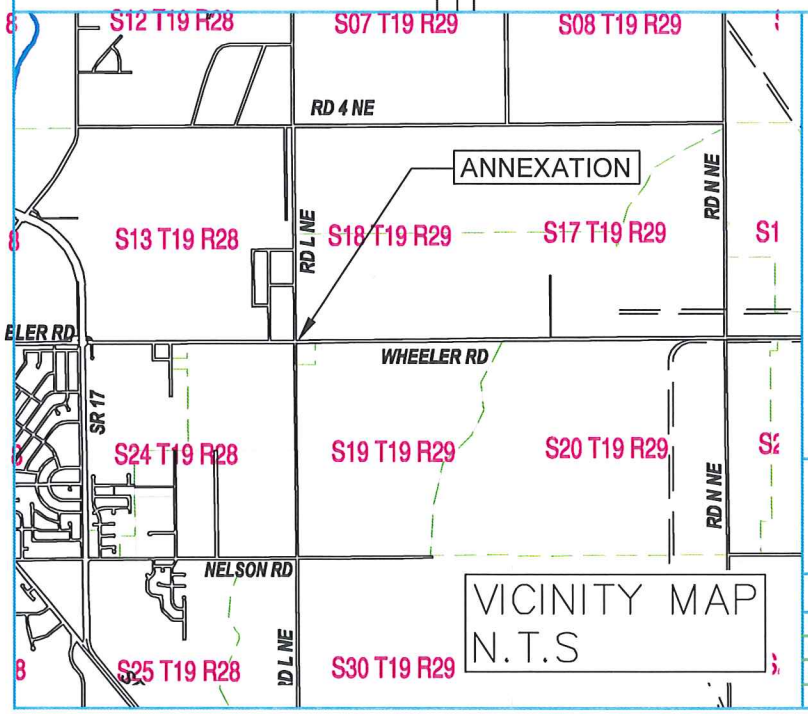

CORPORATE LIMITS AND JURISDICTIONAL BOUNDARY

URBAN GROWTH AREA BOUNDARY

SECTION LINE

RIGHT OF WAY

LOT LINE

RAILROAD RIGHT OF WAY

THIS ANNEXATION
0.72 ACRES ±
ORDINANCE 2474

ROAD L N.E. JURISDICTIONAL TRANSFER

COMMUNITY DEVELOPMENT DEPT. – PLANNING DIVISION

DRAWN	BKP
CHECK	GGH
SCALE	NOTED
DATE	08/09

CITY OF MOSES LAKE

GRANT COUNTY WASHINGTON

:\WORKING\planning\annex\2009 BOUNDARY ADJUSTMENT WORD 2474 OFM MAPS.dwg, 8/3/2009 1:53:24 PM