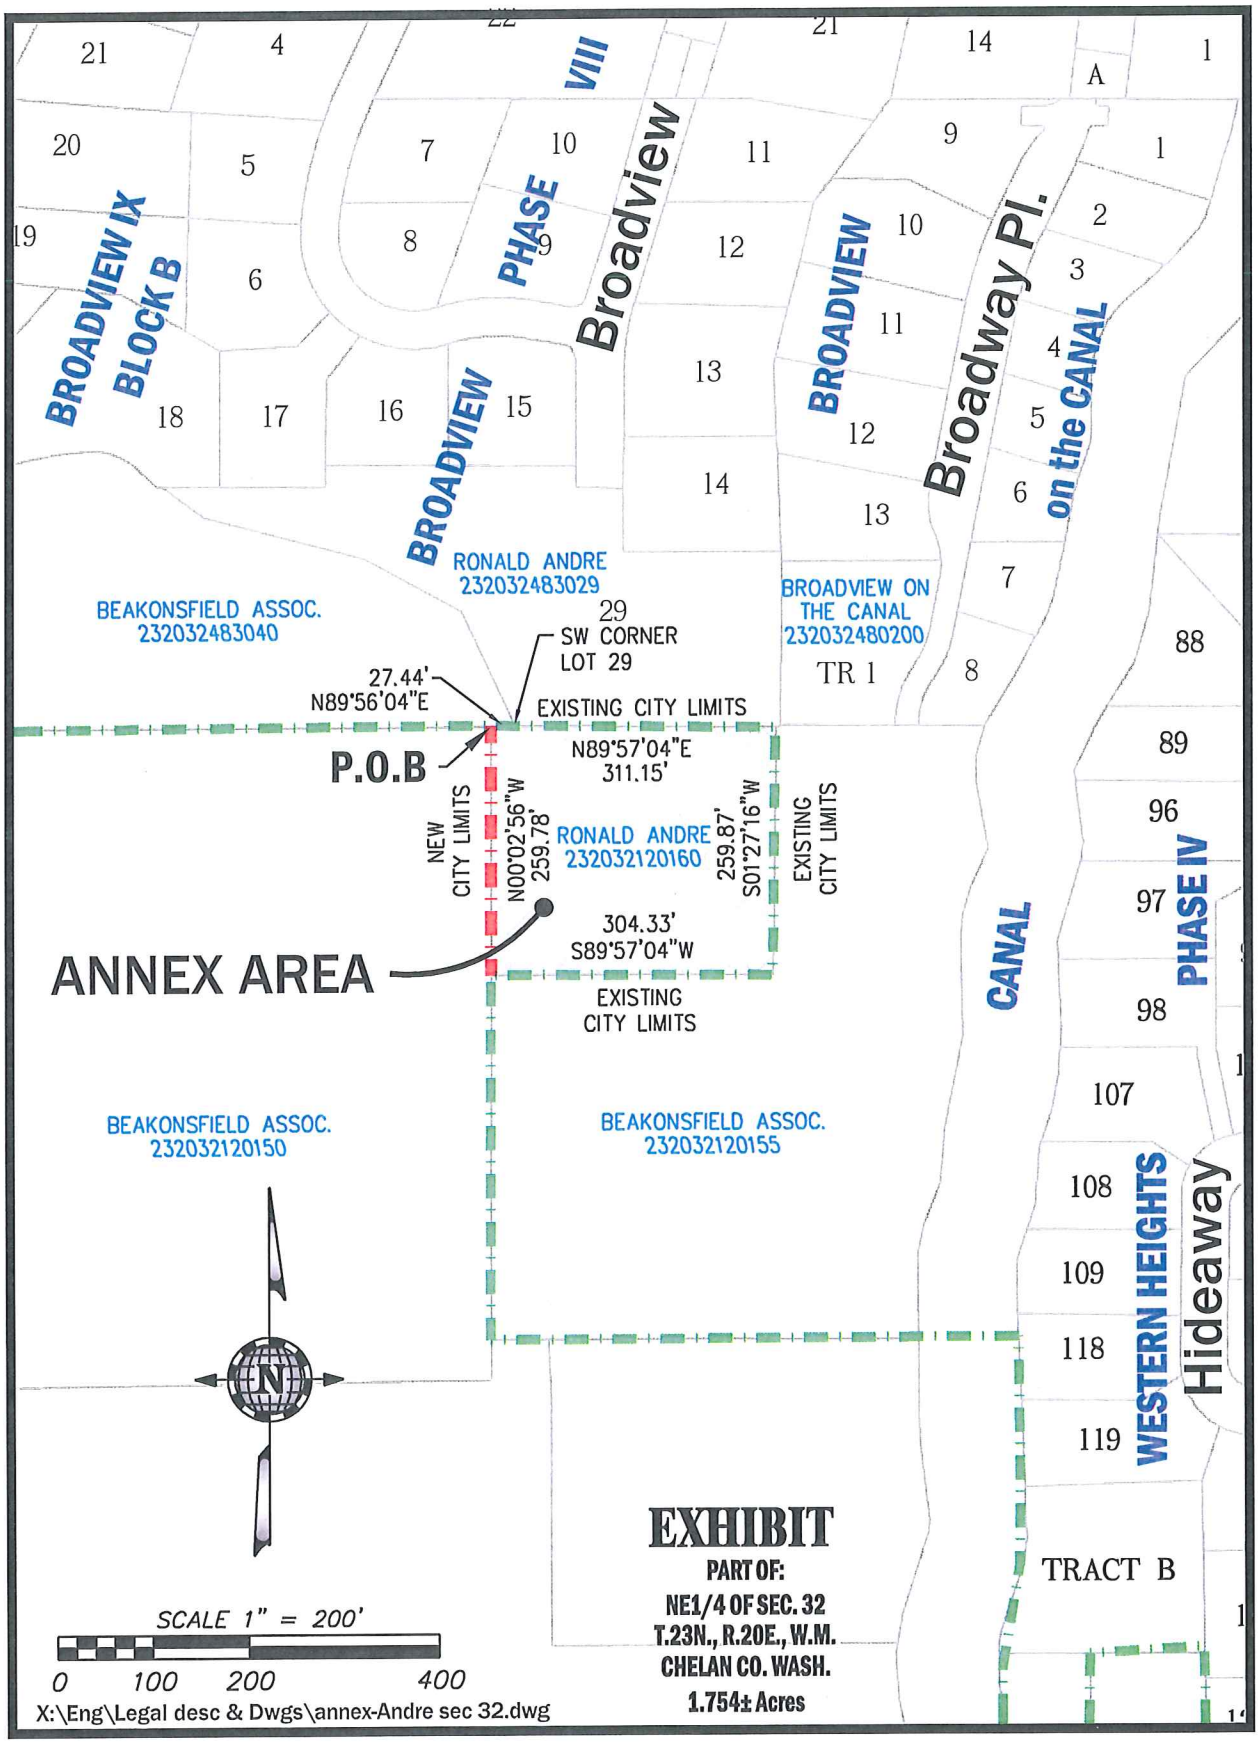
BROADVIEW IX BLOCK B
BROADVIEW PHASE VIII
Broadview
BROADVIEW
Broadway Pl.
on the CANAL
RONALD ANDRE 232032483029
BEAKONSFIELD ASSOC. 232032483040
BROADVIEW ON THE CANAL 232032480200
TR 1
SW CORNER LOT 29
27.44' N89°56'04"E
EXISTING CITY LIMITS
P.O.B
N89°57'04"E 311.15'
NEW CITY LIMITS
N00°02'56"W 259.78'
RONALD ANDRE 232032120160
259.87' S01°27'16"W
EXISTING CITY LIMITS
304.33' S89°57'04"W
ANNEX AREA
EXISTING CITY LIMITS
CANAL
PHASE IV
BEAKONSFIELD ASSOC. 232032120150
BEAKONSFIELD ASSOC. 232032120155
WESTERN HEIGHTS
Hideaway
TRACT B
N
SCALE 1" = 200'
0 100 200 400
X:\Eng\Legal desc & Dwgs\annex-Andre sec 32.dwg
EXHIBIT
PART OF:
NE1/4 OF SEC. 32
T.23N., R.20E., W.M.
CHELAN CO. WASH.
1.754± Acres