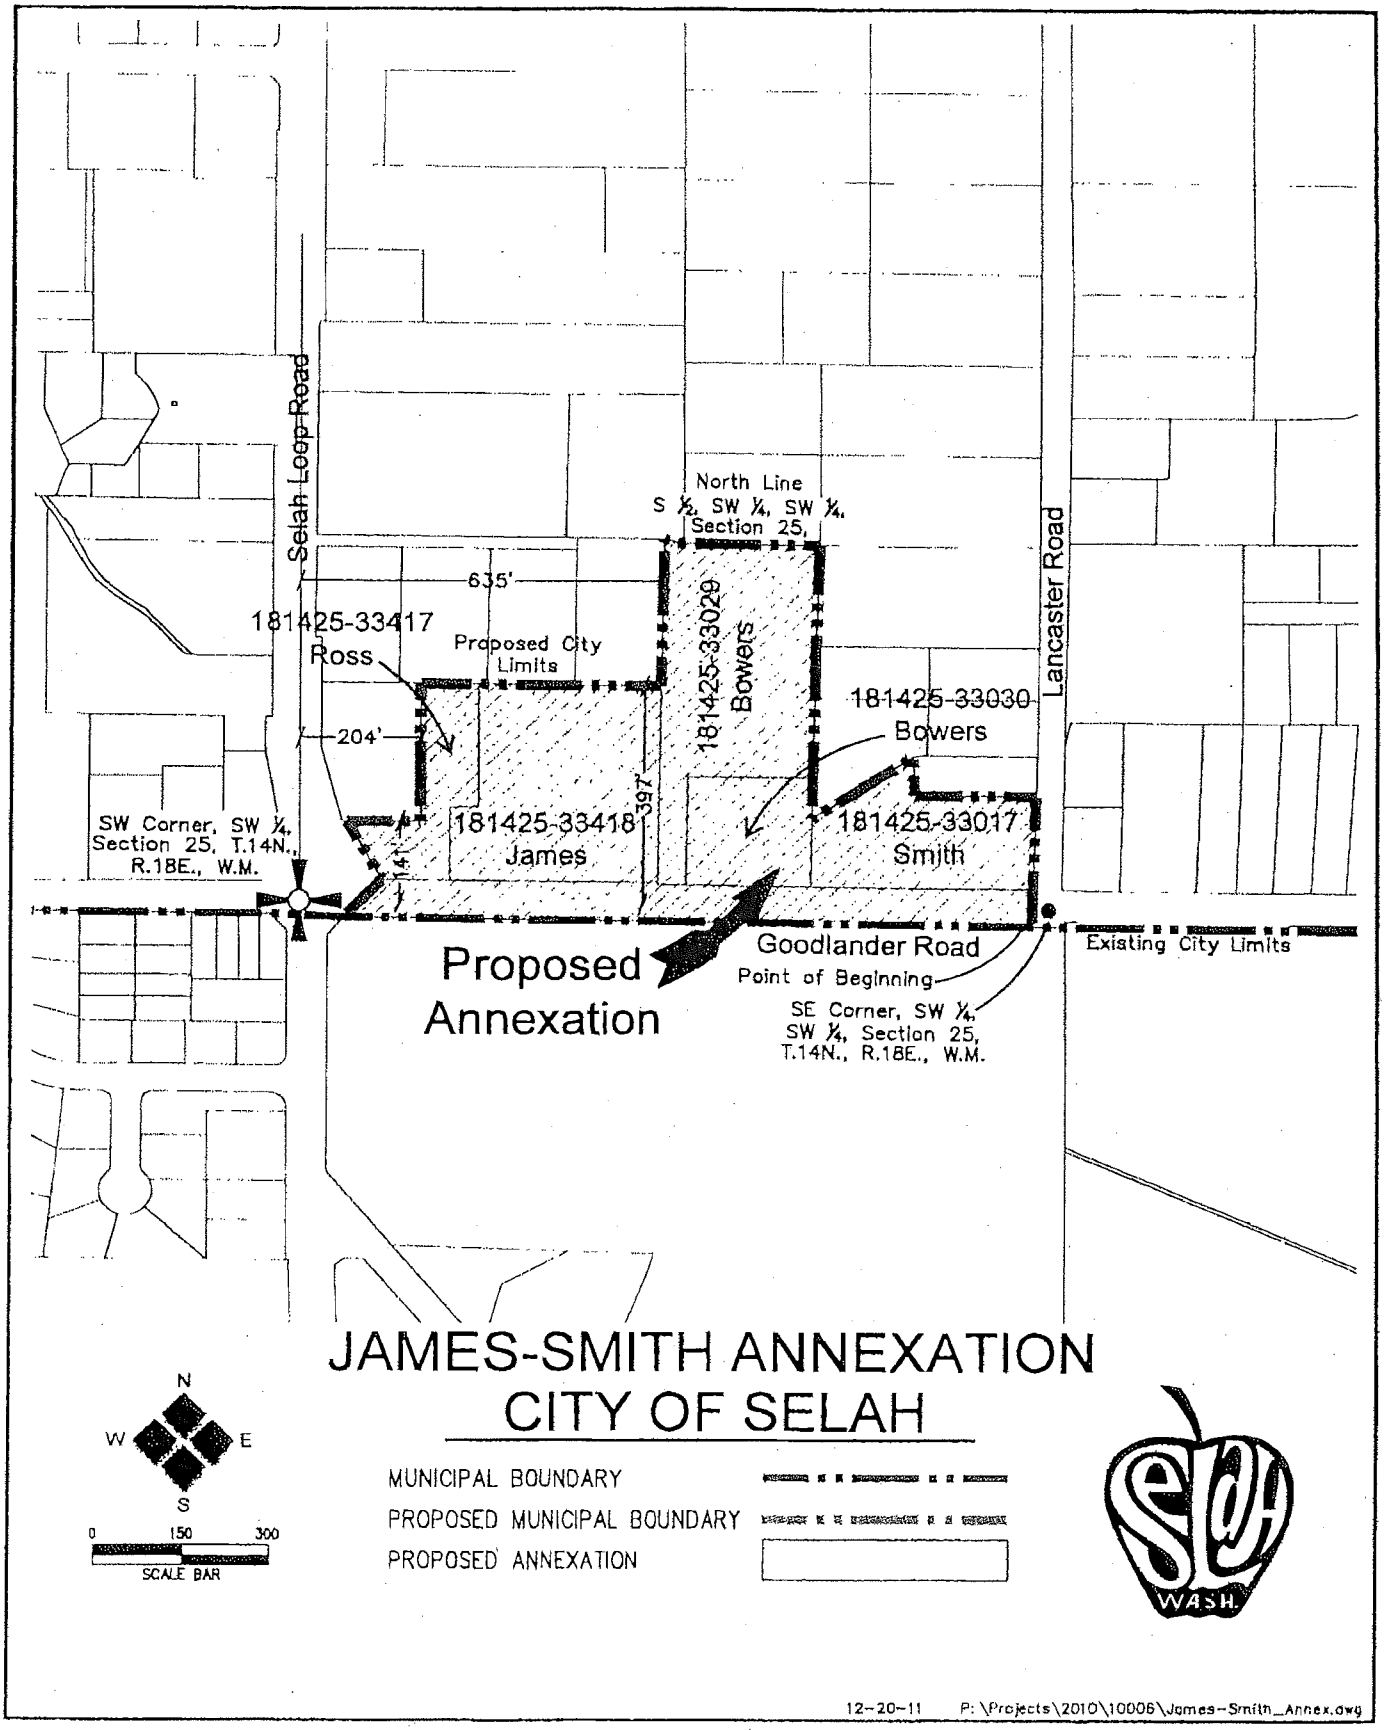
Selah Loop Road
Lancaster Road
North Line
S ½, SW ¼, SW ¼,
Section 25,
635'
181425-33417
Ross
Proposed City
Limits
181425-33029
Bowers
181425-33030
Bowers
204'
397'
181425-33418
James
181425-33017
Smith
SW Corner, SW ¼,
Section 25, T.14N.,
R.18E., W.M.
14'
Proposed
Annexation
Goodlander Road
Point of Beginning
SE Corner, SW ¼,
SW ¼, Section 25,
T.14N., R.18E., W.M.
Existing City Limits
JAMES-SMITH ANNEXATION
CITY OF SELAH
N
W
E
S
0
150
300
SCALE BAR
MUNICIPAL BOUNDARY
PROPOSED MUNICIPAL BOUNDARY
PROPOSED ANNEXATION
WASH.
12-20-11
P:\Projects\2010\10006\James-Smith_Annex.dwg