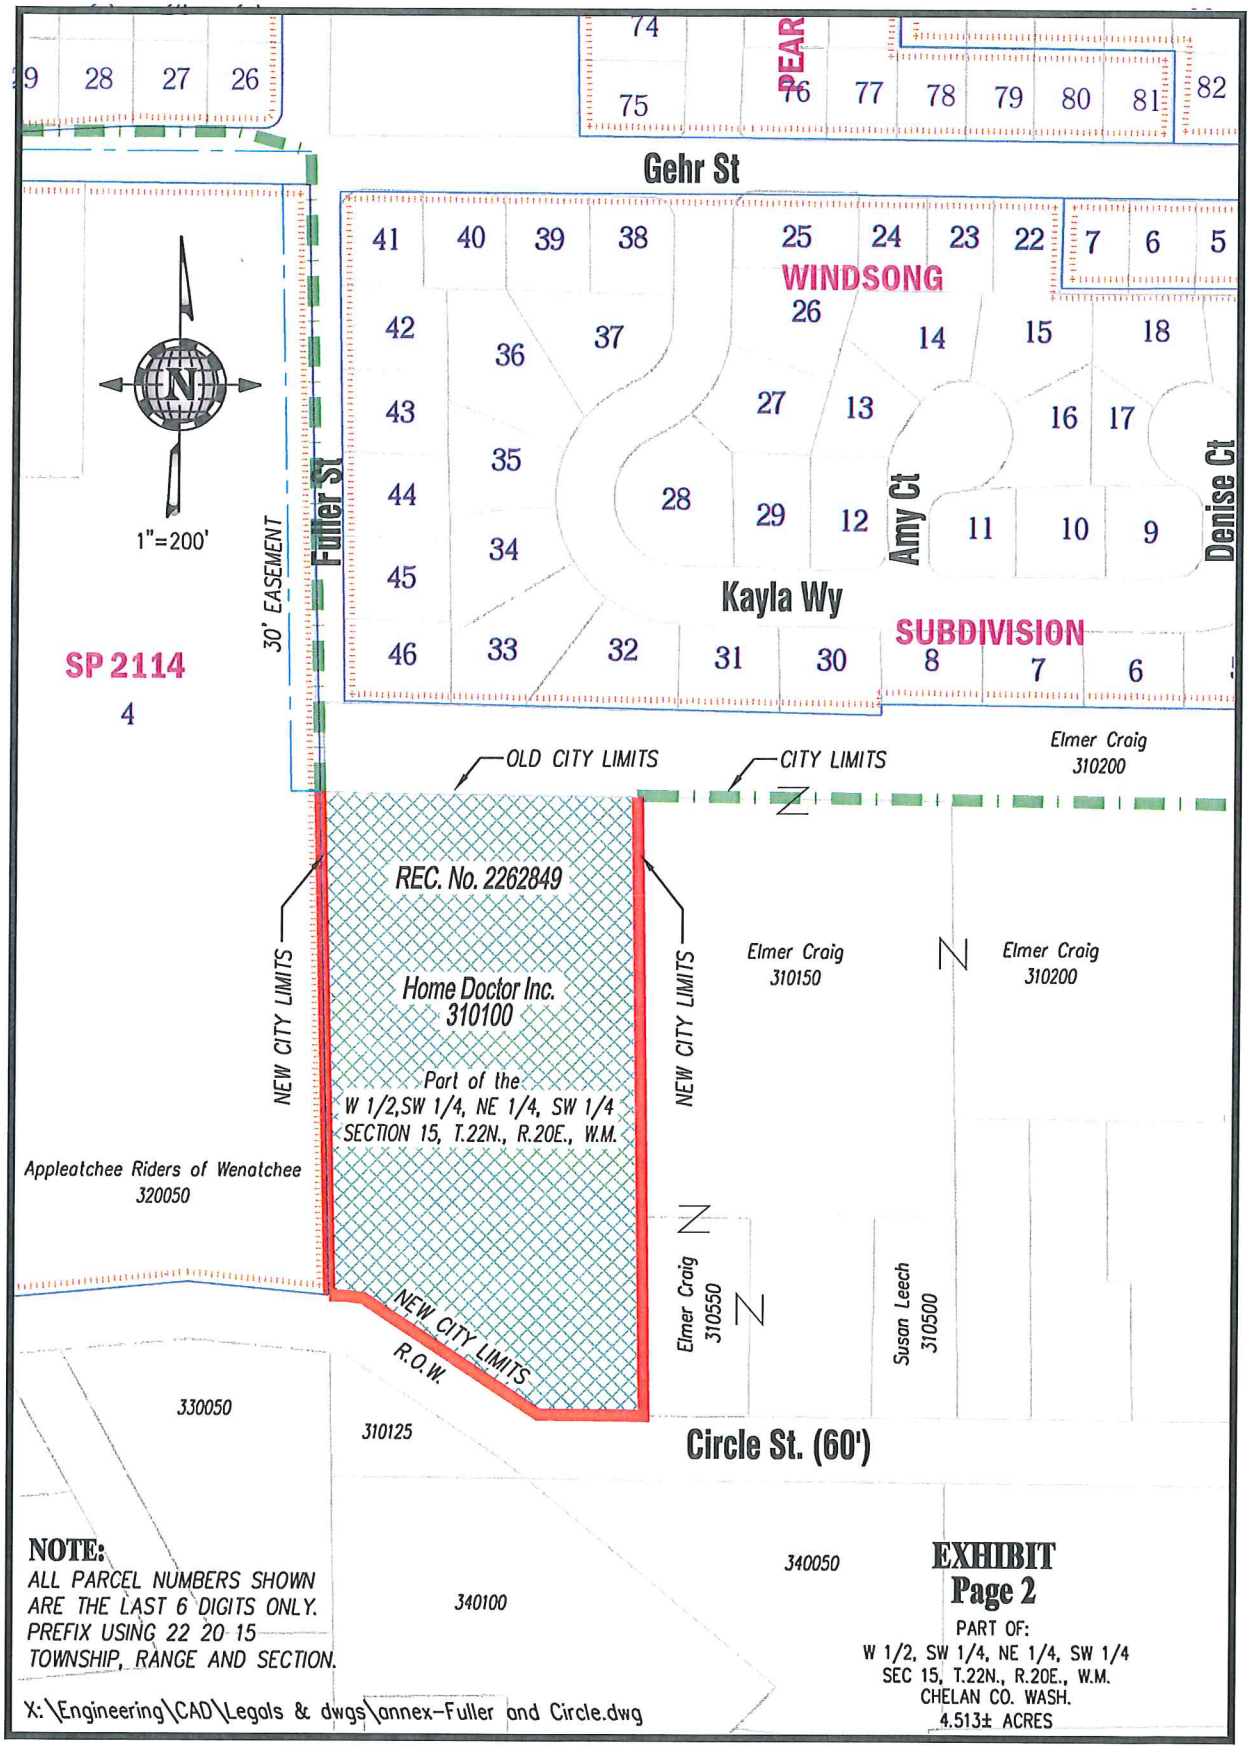
Gehr St
WINDSONG
SUBDIVISION
Kayla Wy
Fuller St
Amy Ct
Denise Ct
30' EASEMENT
1"=200'
SP 2114
4
OLD CITY LIMITS
CITY LIMITS
Elmer Craig
310200
REC. No. 2262849
Home Doctor Inc.
310100
Part of the
W 1/2,SW 1/4, NE 1/4, SW 1/4
SECTION 15, T.22N., R.20E., W.M.
NEW CITY LIMITS
Elmer Craig
310150
Elmer Craig
310200
Appleatchee Riders of Wenatchee
320050
Elmer Craig
310550
Susan Leech
310500
R.O.W.
330050
310125
Circle St. (60')
340050
340100
NOTE:
ALL PARCEL NUMBERS SHOWN
ARE THE LAST 6 DIGITS ONLY.
PREFIX USING 22 20 15
TOWNSHIP, RANGE AND SECTION.
EXHIBIT
Page 2
PART OF:
W 1/2, SW 1/4, NE 1/4, SW 1/4
SEC 15, T.22N., R.20E., W.M.
CHELAN CO. WASH.
4.513± ACRES
X:\Engineering\CAD\Legals & dwgs\annex-Fuller and Circle.dwg