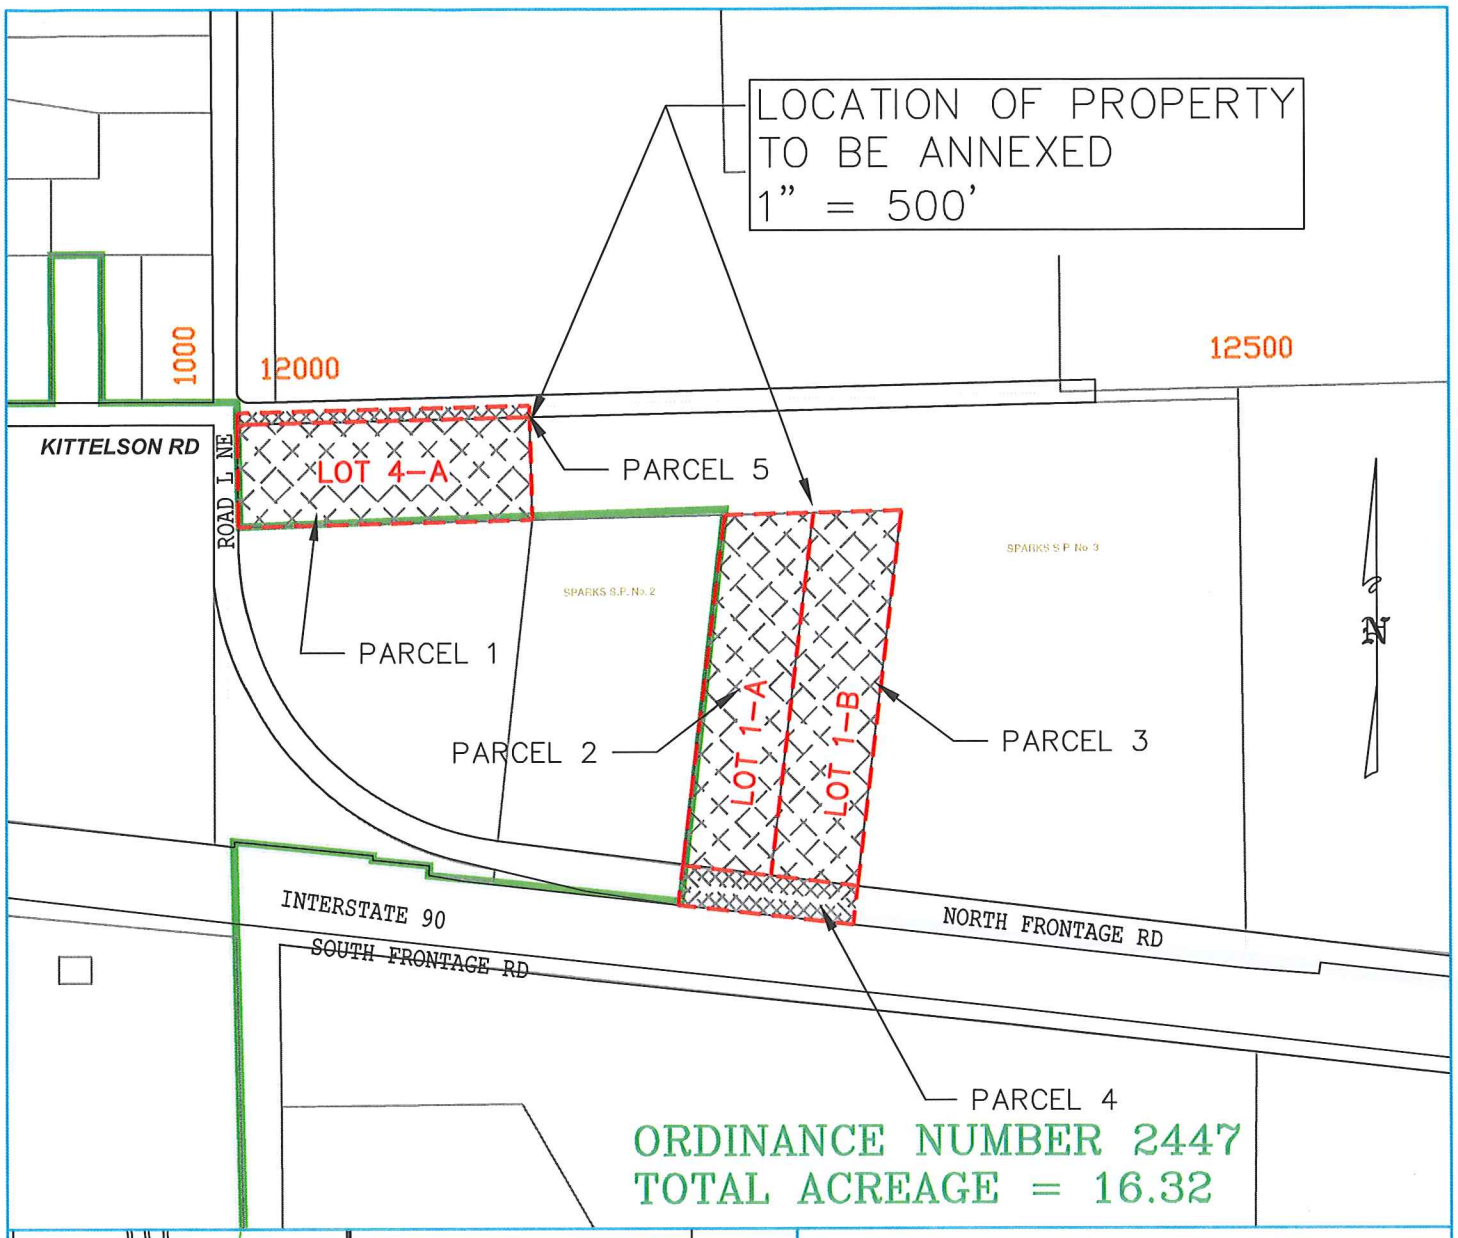

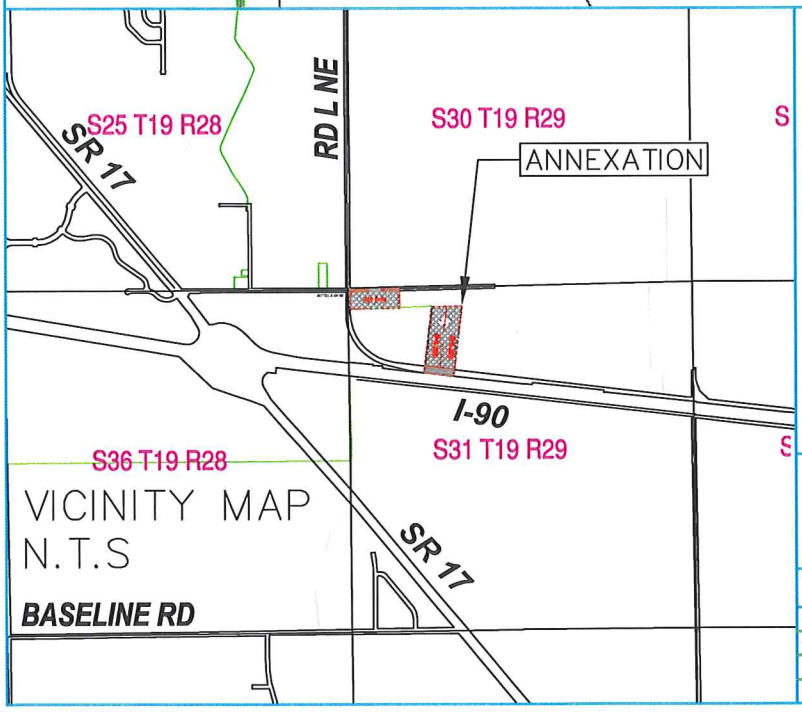

CORPORATE LIMITS AND JURISTICTIONAL BOUNDARY

URBAN GROWTH AREA BOUNDARY

SECTION LINE

RIGHT OF WAY

LOT LINE

LOT ASSOCIATION

RAILROAD RIGHT OF WAY

PLAT BOUNDARY

PROPERTY

SPARKS SP #3
LOTS 1-A&B AND 4-A

COMMUNITY DEVELOPMENT DEPT. - PLANNING DIVISION

DRAWN	BKP
CHECK	GA
SCALE	NOTED
DATE	04/2009

CITY OF MOSES LAKE

GRANT COUNTY WASHINGTON

S:\WORKING\planning\annex\SPARKS SP 3 LOT 1AB AND 4A\SPARKS 1AB-4A ANNEX.dwg, 4/16/2009 11:05:30 AM