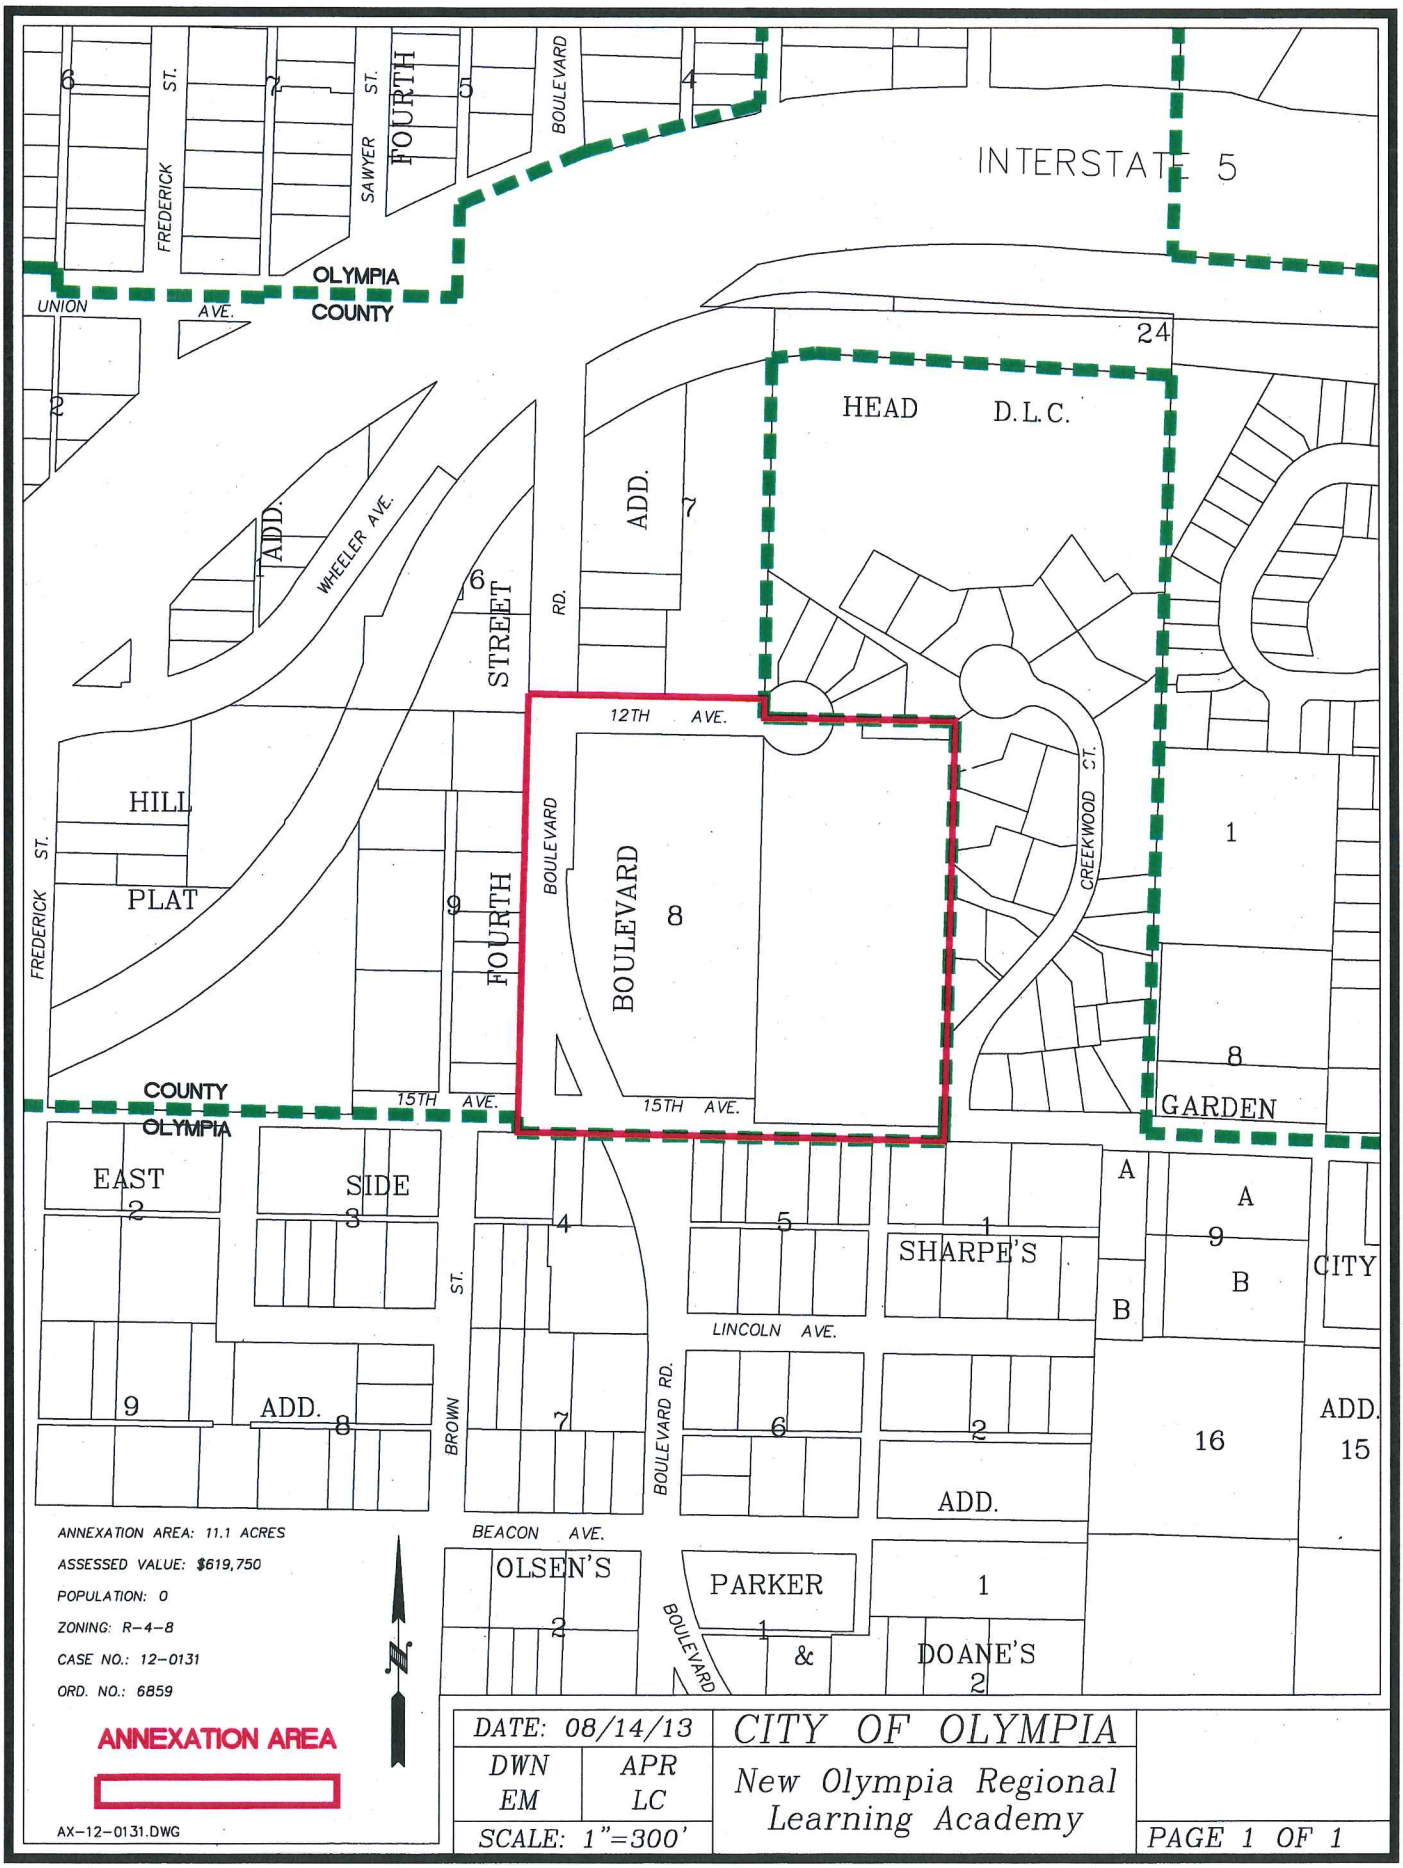
INTERSTATE 5
OLYMPIA COUNTY
UNION AVE.
FREDERICK ST.
SAWYER ST.
FOURTH
BOULEVARD
HEAD D.L.C.
ADD.
WHEELER AVE.
STREET
RD.
12TH AVE.
HILL
PLAT
BOULEVARD
CREEKWOOD CT.
15TH AVE.
COUNTY OLYMPIA
GARDEN
EAST
SIDE
SHARPE'S
CITY
LINCOLN AVE.
BROWN ST.
BOULEVARD RD.
BEACON AVE.
OLSEN'S
PARKER
DOANE'S
ANNEXATION AREA: 11.1 ACRES
ASSESSED VALUE: $619,750
POPULATION: 0
ZONING: R-4-8
CASE NO.: 12-0131
ORD. NO.: 6859
ANNEXATION AREA
AX-12-0131.DWG
DATE: 08/14/13
DWN EM
APR LC
SCALE: 1"=300'
CITY OF OLYMPIA
New Olympia Regional Learning Academy
PAGE 1 OF 1