EXHIBIT B

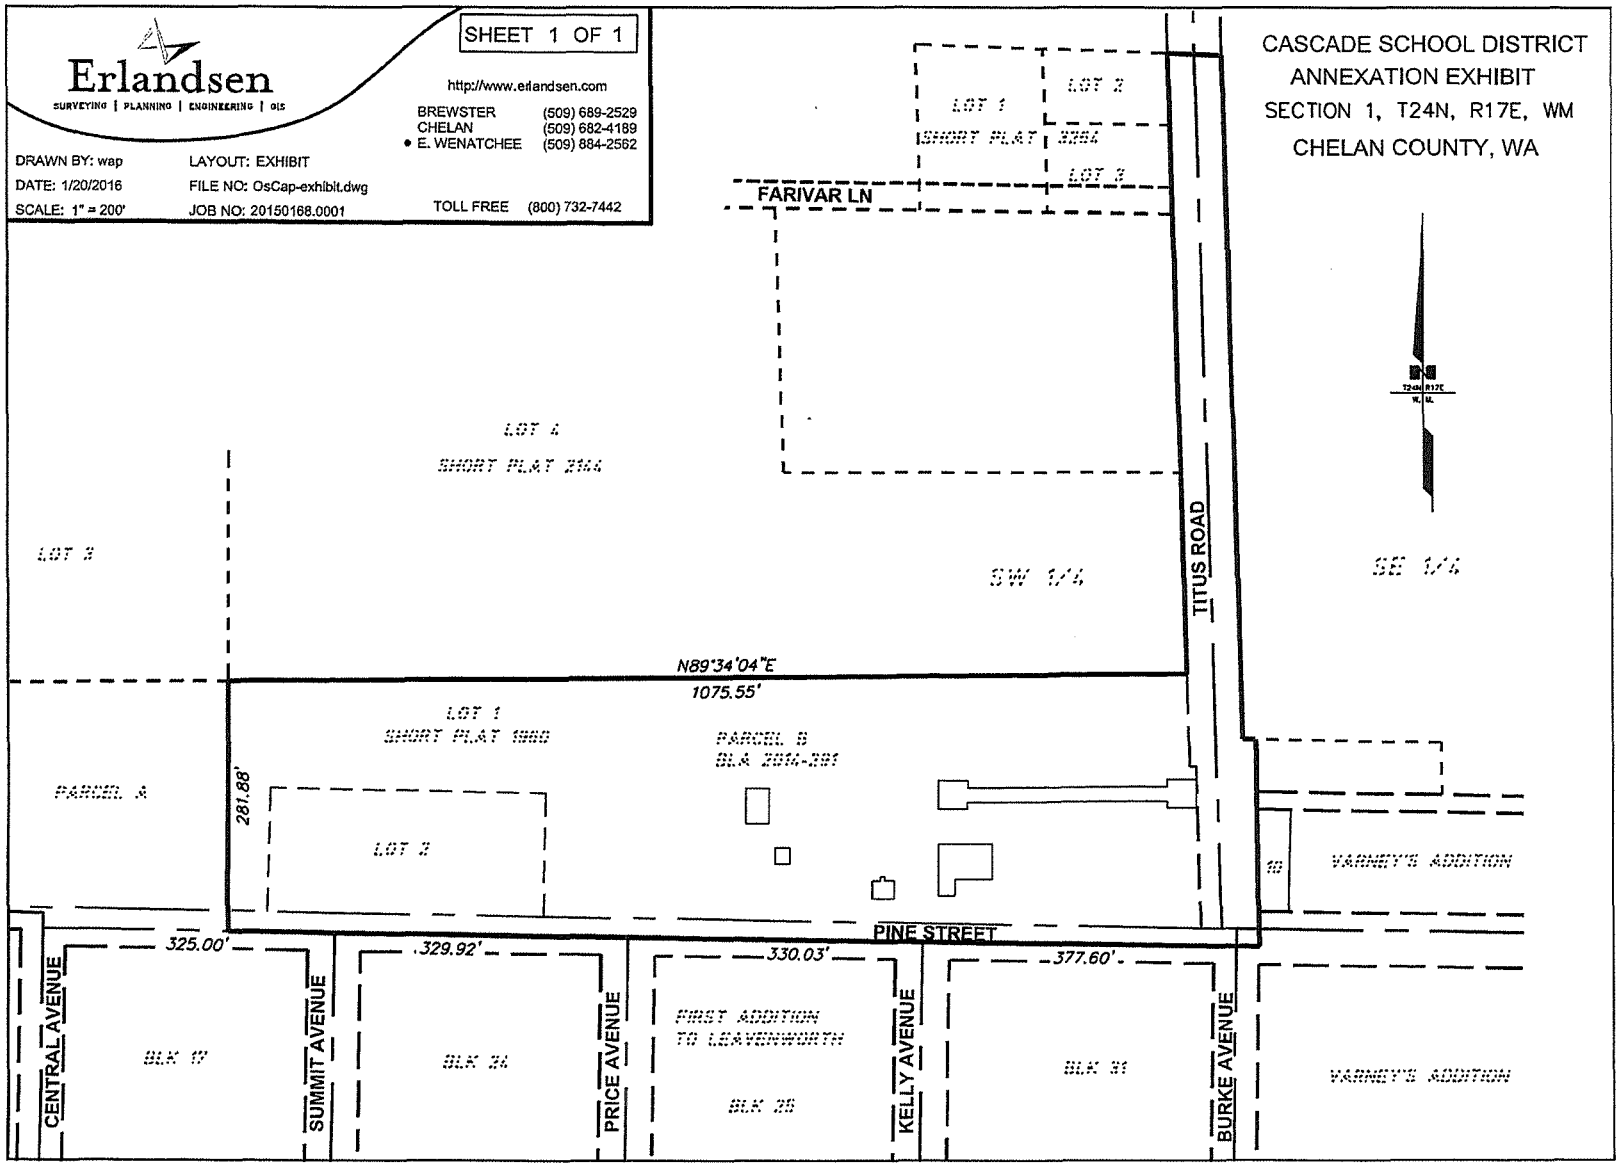
Erlandsen
SURVEYING | PLANNING | ENGINEERING | GIS
SHEET 1 OF 1
http://www.erlandsen.com
BREWSTER (509) 689-2529
CHELAN (509) 682-4189
• E. WENATCHEE (509) 884-2562
TOLL FREE (800) 732-7442
DRAWN BY: wap
DATE: 1/20/2016
SCALE: 1" = 200'
LAYOUT: EXHIBIT
FILE NO: OsCap-exhibit.dwg
JOB NO: 20150168.0001
CASCADE SCHOOL DISTRICT
ANNEXATION EXHIBIT
SECTION 1, T24N, R17E, WM
CHELAN COUNTY, WA
LOT 1
SHORT PLAT 3254
LOT 2
LOT 3
FARIVAR LN
LOT 4
SHORT PLAT 2144
LOT 3
SW 1/4
SE 1/4
TITUS ROAD
N89°34'04"E
1075.55'
LOT 1
SHORT PLAT 1980
PARCEL B
BLA 2014-391
PARCEL A
281.88'
LOT 2
10
VARNEY'S ADDITION
PINE STREET
325.00'
329.92'
330.03'
377.60'
CENTRAL AVENUE
BLK 17
SUMMIT AVENUE
BLK 24
PRICE AVENUE
FIRST ADDITION
TO LEAVENWORTH
BLK 25
KELLY AVENUE
BLK 31
BURKE AVENUE
VARNEY'S ADDITION