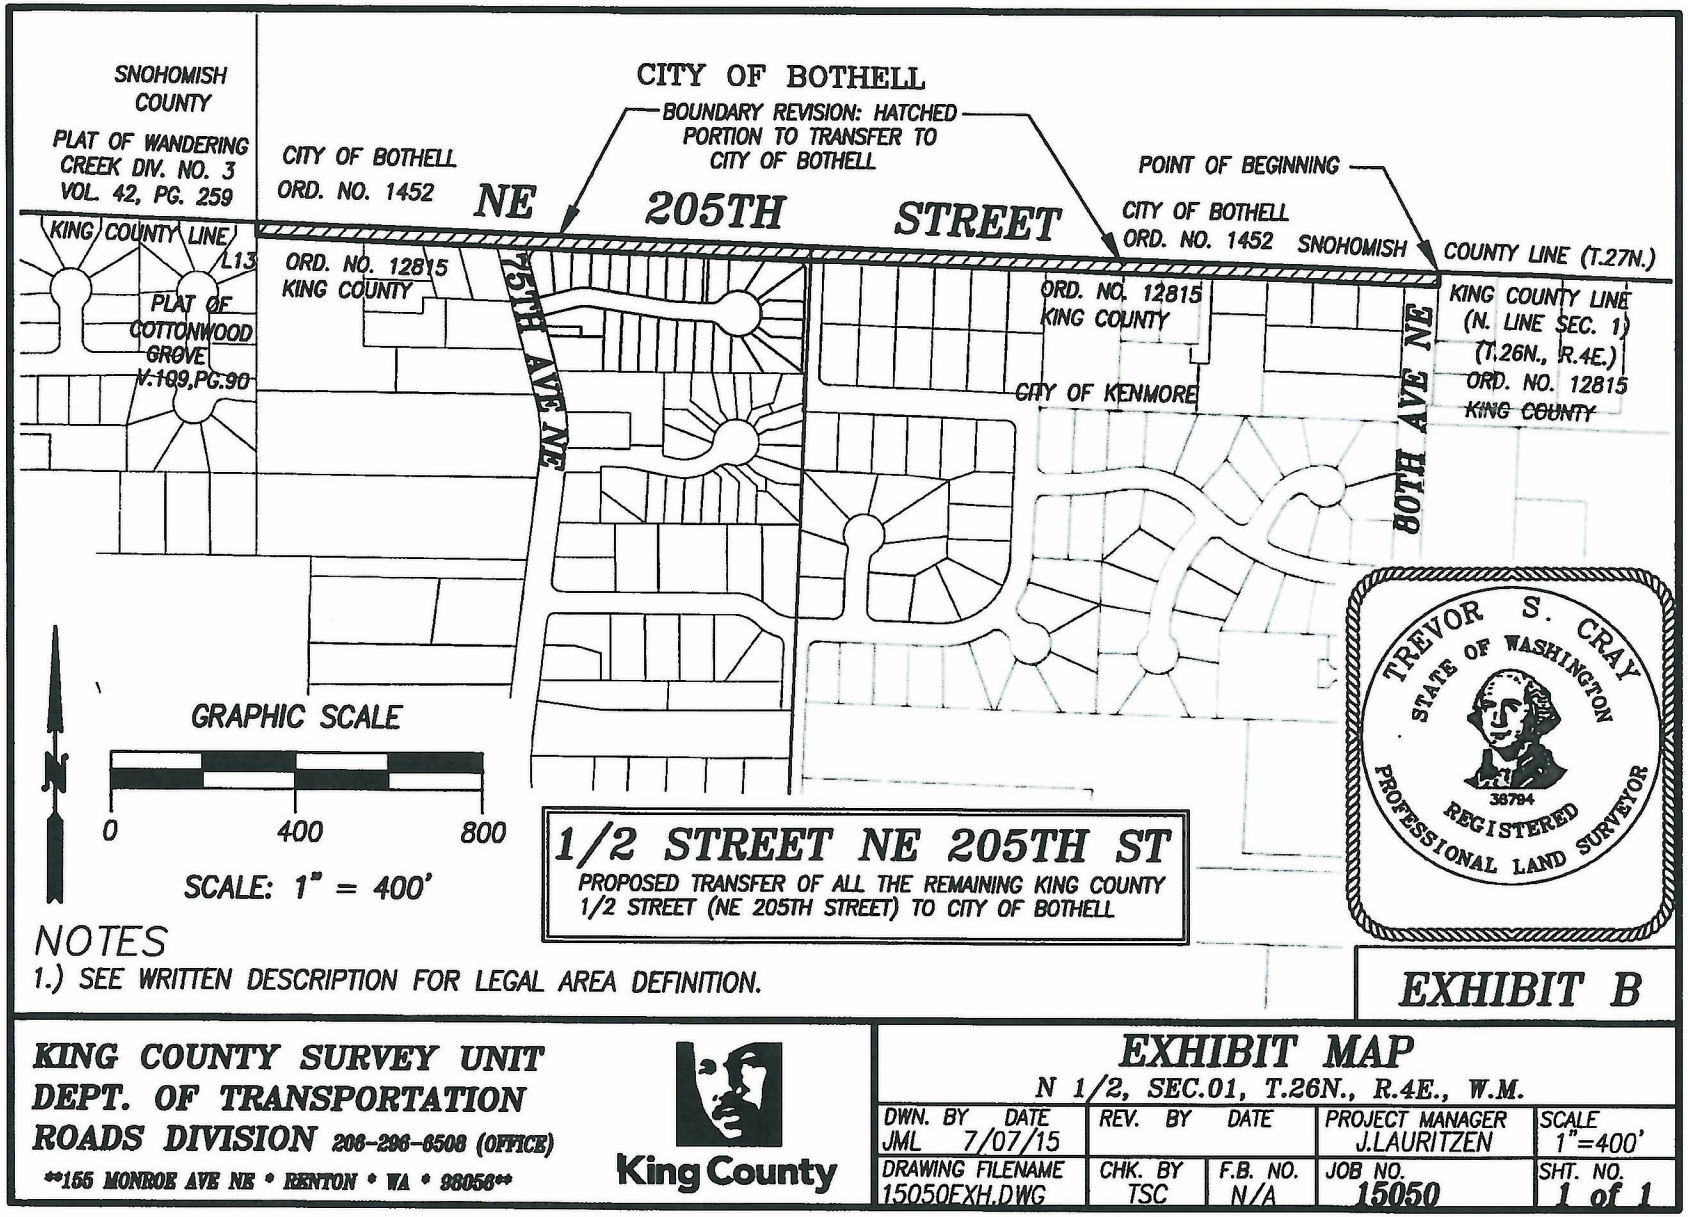
SNOHOMISH COUNTY
PLAT OF WANDERING CREEK DIV. NO. 3 VOL. 42, PG. 259
KING COUNTY LINE
L13
PLAT OF COTTONWOOD GROVE V.109,PG.90
CITY OF BOTHELL
BOUNDARY REVISION: HATCHED PORTION TO TRANSFER TO CITY OF BOTHELL
CITY OF BOTHELL ORD. NO. 1452
NE 205TH STREET
POINT OF BEGINNING
CITY OF BOTHELL ORD. NO. 1452
SNOHOMISH COUNTY LINE (T.27N.)
ORD. NO. 12815 KING COUNTY
ORD. NO. 12815 KING COUNTY
KING COUNTY LINE (N. LINE SEC. 1) (T.26N., R.4E.) ORD. NO. 12815 KING COUNTY
CITY OF KENMORE
75TH AVE NE
80TH AVE NE
GRAPHIC SCALE
0
400
800
SCALE: 1" = 400'
TREVOR S. CRAY
STATE OF WASHINGTON
36784
REGISTERED PROFESSIONAL LAND SURVEYOR
1/2 STREET NE 205TH ST
PROPOSED TRANSFER OF ALL THE REMAINING KING COUNTY 1/2 STREET (NE 205TH STREET) TO CITY OF BOTHELL
NOTES
1.) SEE WRITTEN DESCRIPTION FOR LEGAL AREA DEFINITION.
EXHIBIT B
KING COUNTY SURVEY UNIT
DEPT. OF TRANSPORTATION
ROADS DIVISION 206-296-6508 (OFFICE)
155 MONROE AVE NE • RENTON • WA • 98056
King County
EXHIBIT MAP
N 1/2, SEC.01, T.26N., R.4E., W.M.
DWN. BY DATE JML 7/07/15
REV. BY DATE
PROJECT MANAGER J.LAURITZEN
SCALE 1"=400'
DRAWING FILENAME 15050EXH.DWG
CHK. BY TSC
F.B. NO. N/A
JOB NO. 15050
SHT. NO. 1 of 1